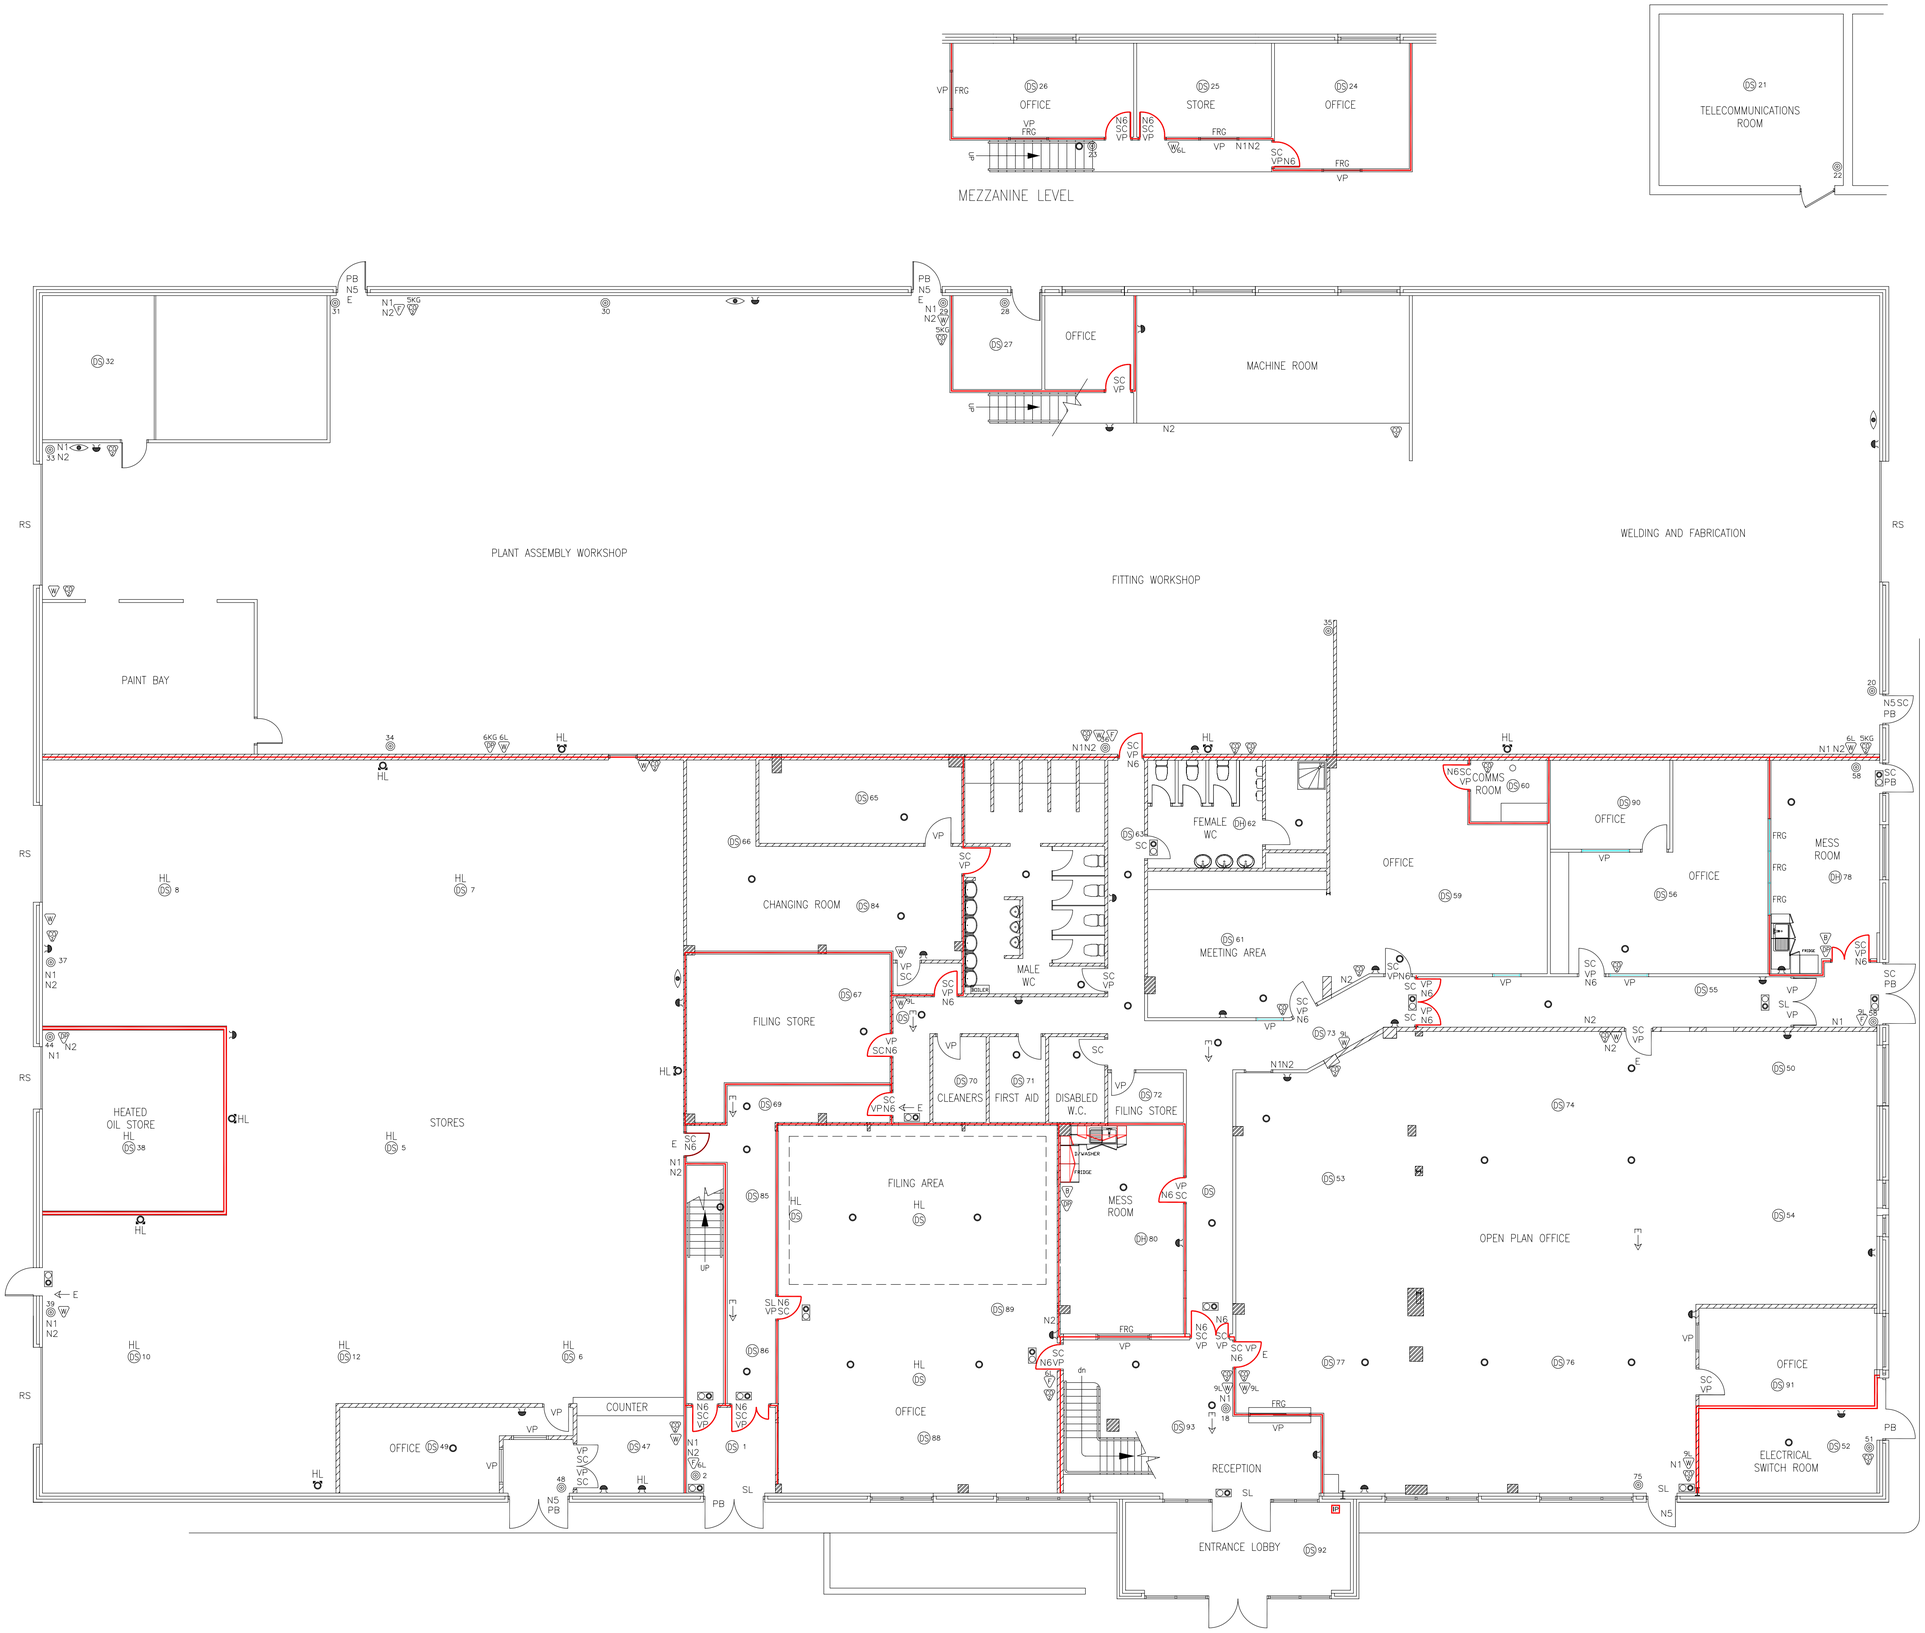

Fire Strategy Legend

- 30 minute Fire Resisting Construction
- 60 minute Fire Resisting Construction
- 3 Hour Fire Resisting Construction
- 30 minute Fire & Smoke Resisting Door, Self Closing & fitted with N6 Notices.
- 60 minute Fire & Smoke Resisting Door, Self Closing & fitted with N6 Notices.
- 3 Hour Fire & Smoke Resisting Door, Self Closing & fitted with N6 Notices.
- SC Self Closer
- SL Security Bolt – Pull Release
- PB Push Bar & N7 Notice – 50mm Text
- RS Roller Shutter Door
- VP Vision Panel
- FRG Fire Resisting Glazing
- Dry Powder Extinguisher – 2kg
- Carbon Dioxide Extinguisher – 2kg
- Water Extinguisher – 3L
- Foam Extinguisher – 9L
- Fire Blanket – 1m x 1m
- Fire Alarm Panel
- Directional Fire Exit Sign – 50mm Text
- Fire Alarm – Actuating Point
- Fire Alarm – Sounder
- Fire Alarm – Visual Waning
- Smoke Detector
- Heat Detector
- Emergency Escape Light
- Illuminated Exit Sign
- E Exit Sign – 50mm Text
- Emergency Escape Light – Directional
- N1 General Fire Notice
- N2 Staff Fire Notice
- N3 Fire Door – Keep Locked Shut Sign
- N5 Fire Exit – Do Not Obstruct Sign
- N7 Push Bar to Open Sign
- N6 Fire Door – Keep Shut Sign

Extinguisher Size as Legend Unless Stated Otherwise
HL Indicates Fire Equipment at High Level

Block Wall

Stud Partition

No.	DESCRIPTION	DATE

REVISIONS

This drawing is the property of Level FM Ltd. Copyright is reserved by them and the drawing is issued on the condition that it is not copied either wholly or in part without the written consent of Level FM Ltd.
Figured dimensions are to take preference over those scaled. All dimensions and details are to be checked on site before commencement of any works.
This drawing is to be read in conjunction with the specification, when existing, and all other supplementary information.

level fm
Workplace Solutions
Level Facilities Management Ltd
PO Box 20
Relocation
Facilities Planning
Project Management
Building Maintenance
CAD - Surveys & Space Planning
Building Refurbishment & Fit-out
Usk
Monmouthshire
NP15 1YN
Fax: 01291 691104
Tel: 01291 690998
Tel: 01454 850494
Email: cad@levelfm.co.uk
www.levelfm.co.uk

CLIENT:–

PROJECT:–
Fire Strategy

TITLE:–
Proposed Fire Strategy
Ground Floor

SCALE	DATE	DRAWN	CHECKED	APPROVED
1:100				

DRAWING No.	SIZE	REV
Dwg/No:	A1	13