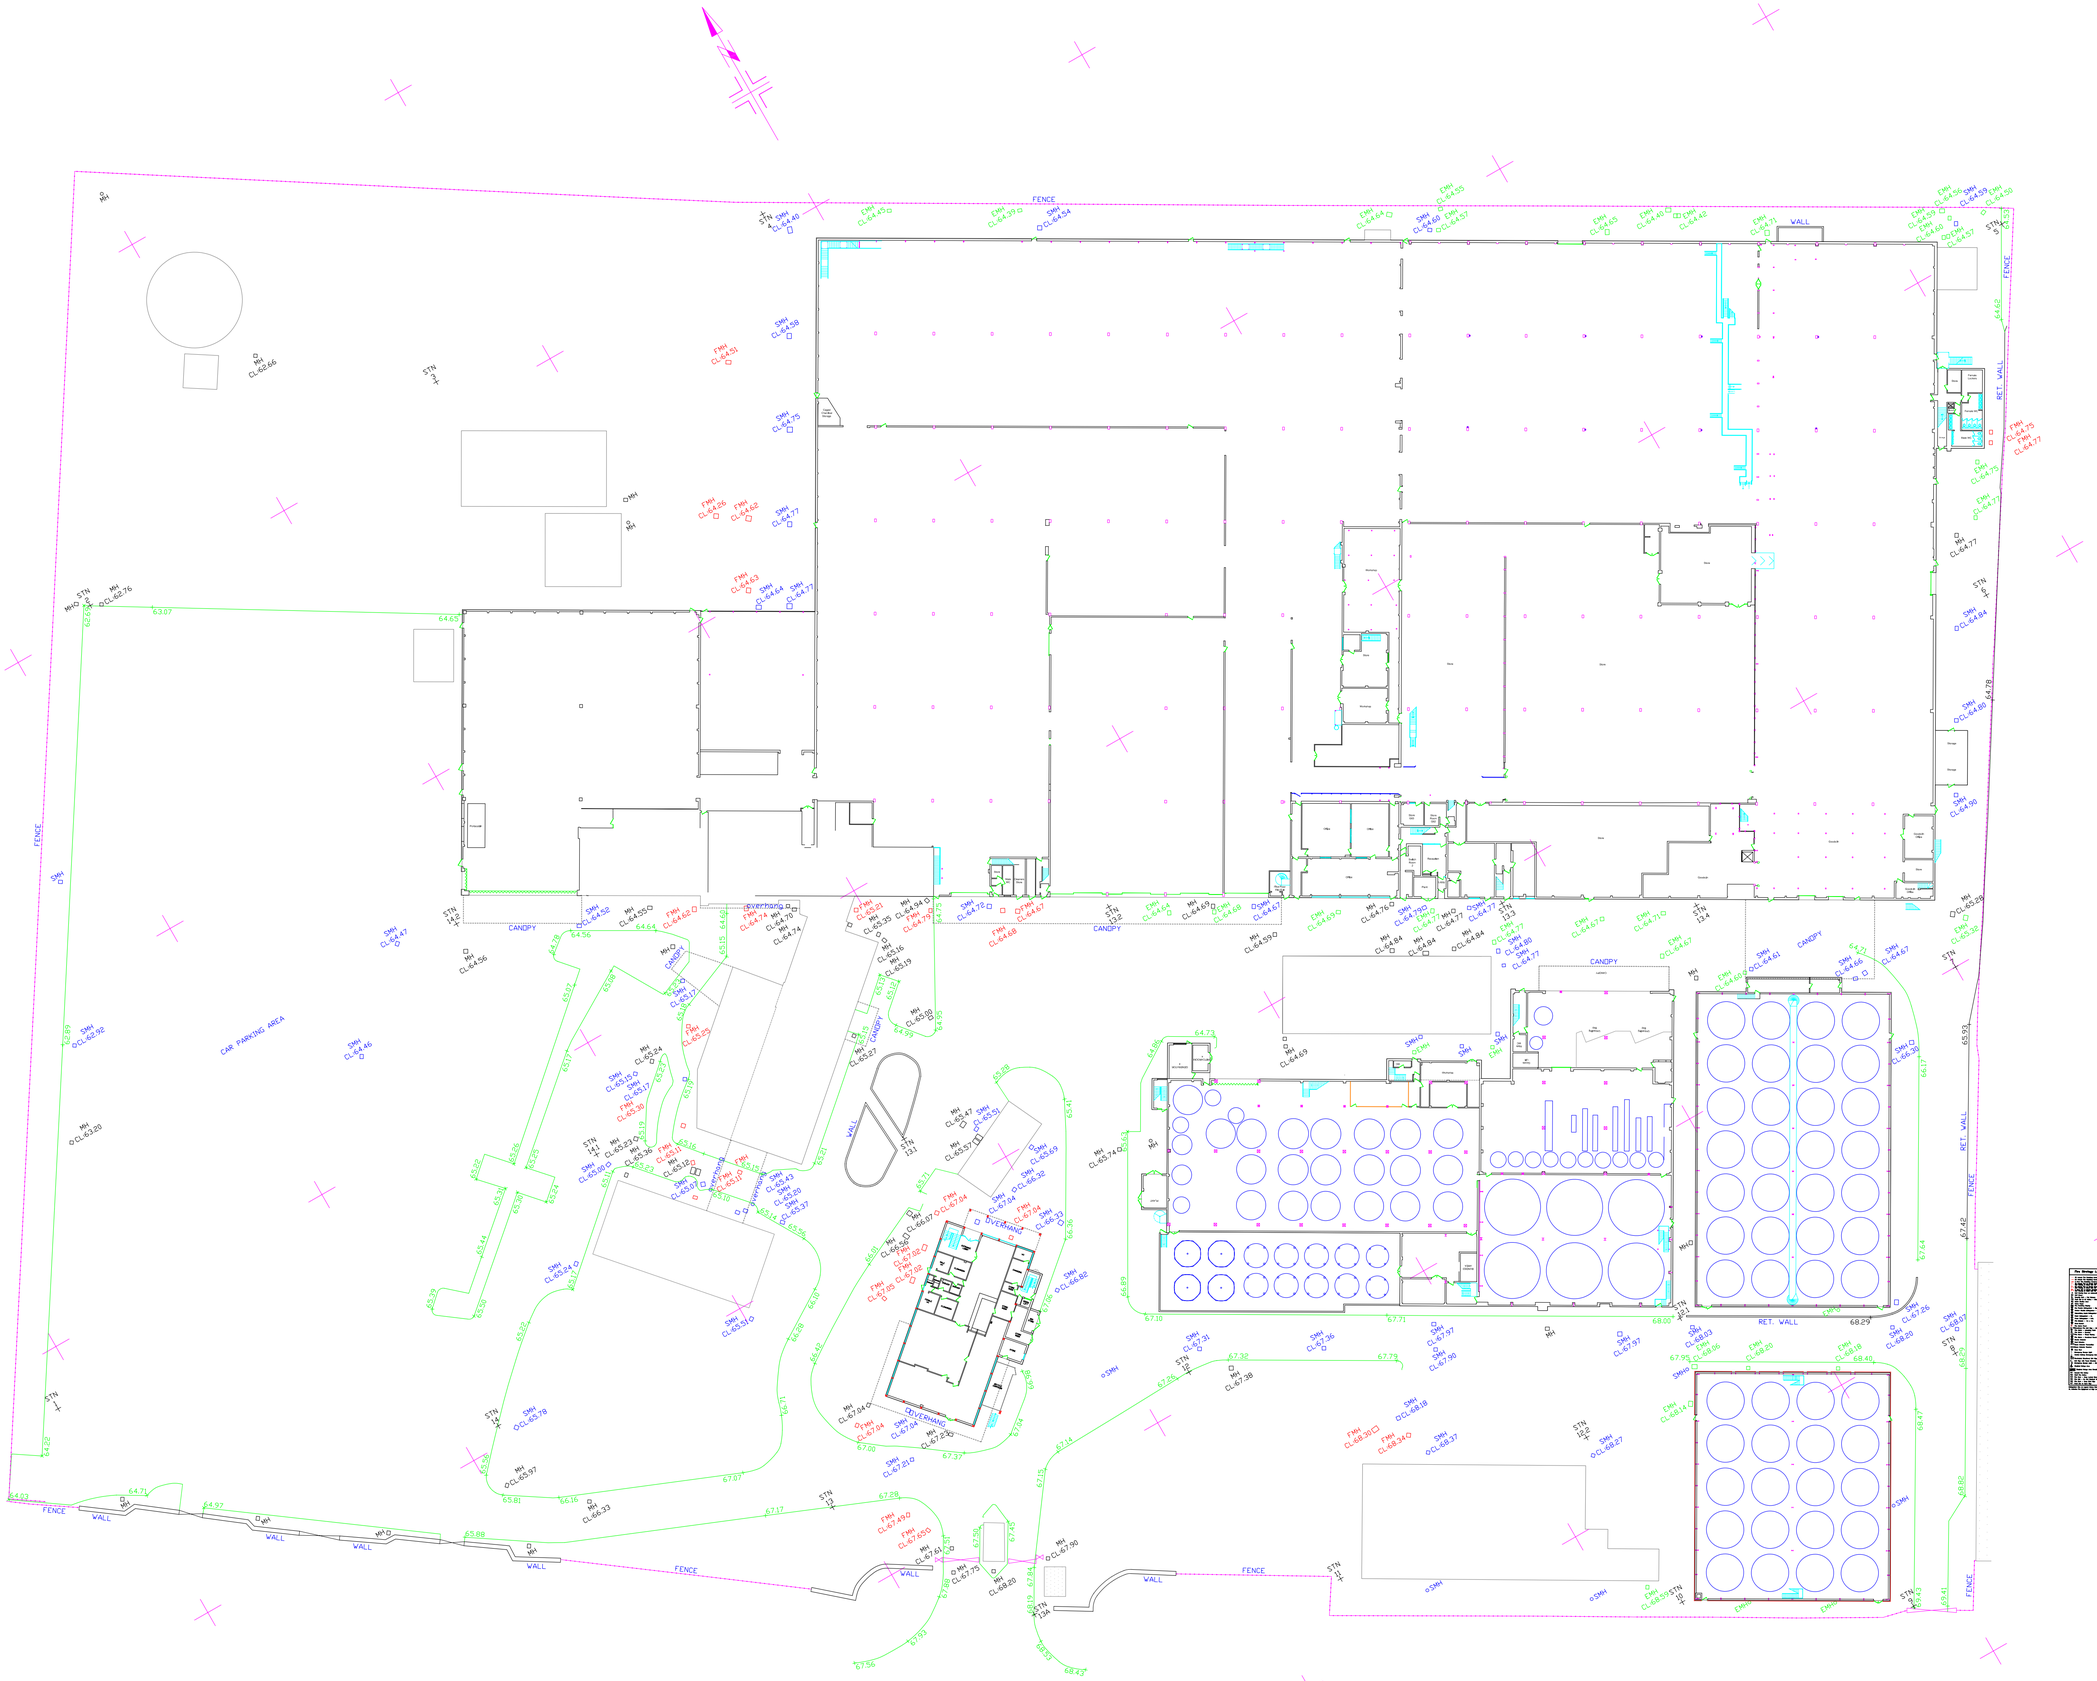

STANDARD ABBREVIATIONS

AV	AIR VALVE	PGM	PERMANENT GROUND MARKER
B	BOLLARD	PRF	POST & RAIL FENCE
BL	BED LEVEL	PS	PAVING SLABS
BT	BRITISH TELECOM IC	PWF	POST & WIRE FENCE
BW	BRICK WALL	RE	RODDING EYE
BWF	BARBED WIRE FENCE	RL	RIDGE LEVEL
CAV	CAVITY WALL	RP	ROAD POST
CBF	CLOSE BOARDED FENCE	RS	ROAD SIGN
CL	COVER LEVEL	RSJ	ROLLED STEEL JOIST
CLF	CHAIN LINK FENCE	RW	RETAINING WALL
CM	CABLE MARKER	RWP	RAIN WATER PIPE
CONC.	CONCRETE	SAP	SAPLING
CP	CONCRETE POST	SL	SOFFIT LEVEL
CPF	CHESTNUT PALING FENCE	SL	SILT LEVEL
CSL	COVER SLAB LEVEL	SMH	SURFACE MANHOLE
(disp)	DILAPIDATED	SNP	STREET NAME PLATE
(dis)	DISUSED	SP	SIGN POST
DK	DROP KERB	SP	SOIL PIPE
DPC	DAMP PROOF COURSE	STCH	STANCHION
DSW	DWARF STONE WALL	SV	STOP VALVE
EL	EAVES LEVEL	SVP	SOIL & VENT PIPE
ELEC.	ELECTRICITY	SW	STONE WALL
EP	ELECTRICITY POLE	TCB	TELEPHONE CALL BOX
FF	FLOWER BED	TEL	TELEPHONE
FFL	FINISHED FLOOR LEVEL	TL	TRAFFIC LIGHTS
FH	FIRE HYDRANT	TM	TARMAC
FL	FLOOR LEVEL	TP	TELEGRAPH POLE
FMH	FOUL MAN HOLE	TR	TRANSFORMER
FP	FLAG POLE	U/S	UNDERSIDE
G	GRATE	U/S	UNDERSIDE OF LIFT
GV	GAS VALVE	VP	VENT PIPE
HR	HAND RAIL	WM	WATER METER
IC	INSPECTION COVER	WO	WASH OUT
IL	INVERT LEVEL	WT	WATER TAP
K	KERBED FENCE	WV	WATER VALVE
KO	KERB OUTLET	F/C	FLOOR TO CROWN HEIGHT
LB	LETTER BOX	F/H	FLOOR TO HEAD HEIGHT
LP	LAMP POST	F/S	FLOOR TO SILL HEIGHT
MH	MAN HOLE	F/Sp	FLOOR TO SPRINGING
O/H	OVERHEAD	S/C	SILL TO CROWN HEIGHT
P	POST/POLE	S/H	SILL TO HEAD HEIGHT
PF	PANEL FENCE	S/Sp	SILL TO SPRINGING

No.	DESCRIPTION	DATE
e01	Survey & Digitise Existing Site	--.--.--

REVISIONS

This drawing is the property of Level FM Ltd. Copyright is reserved by them and the drawing is issued on the condition that it is not copied either wholly or in part without the written consent of Level FM Ltd.
Figured dimensions are to take preference over those scaled. All dimensions and details are to be checked on site before commencement of any works.
This drawing is to be read in conjunction with the specification, when existing, and all other supplementary information.

level fm
Workplace Solutions
Level Facilities Management Ltd
PO Box 20
Relocation — Usk
Facilities Planning — Monmouthshire
Project Management — NP15 1YN
Building Maintenance
CAD - Surveys & Space Planning
Building Refurbishment & Fit-out
Fax: 01291 691104 — Tel: 01291 690998
Tel: 01454 850494
Email: cad@levelfm.co.uk — www.levelfm.co.uk

CLIENT:–
CLIENT

PROJECT:–
Survey Site

TITLE:–
Existing Site Plan

SCALE	DATE	DRAWN	CHECKED	APPROVED
NTS				

DRAWING No.	SIZE	ISSUE
--------\sp-e-	A1	01